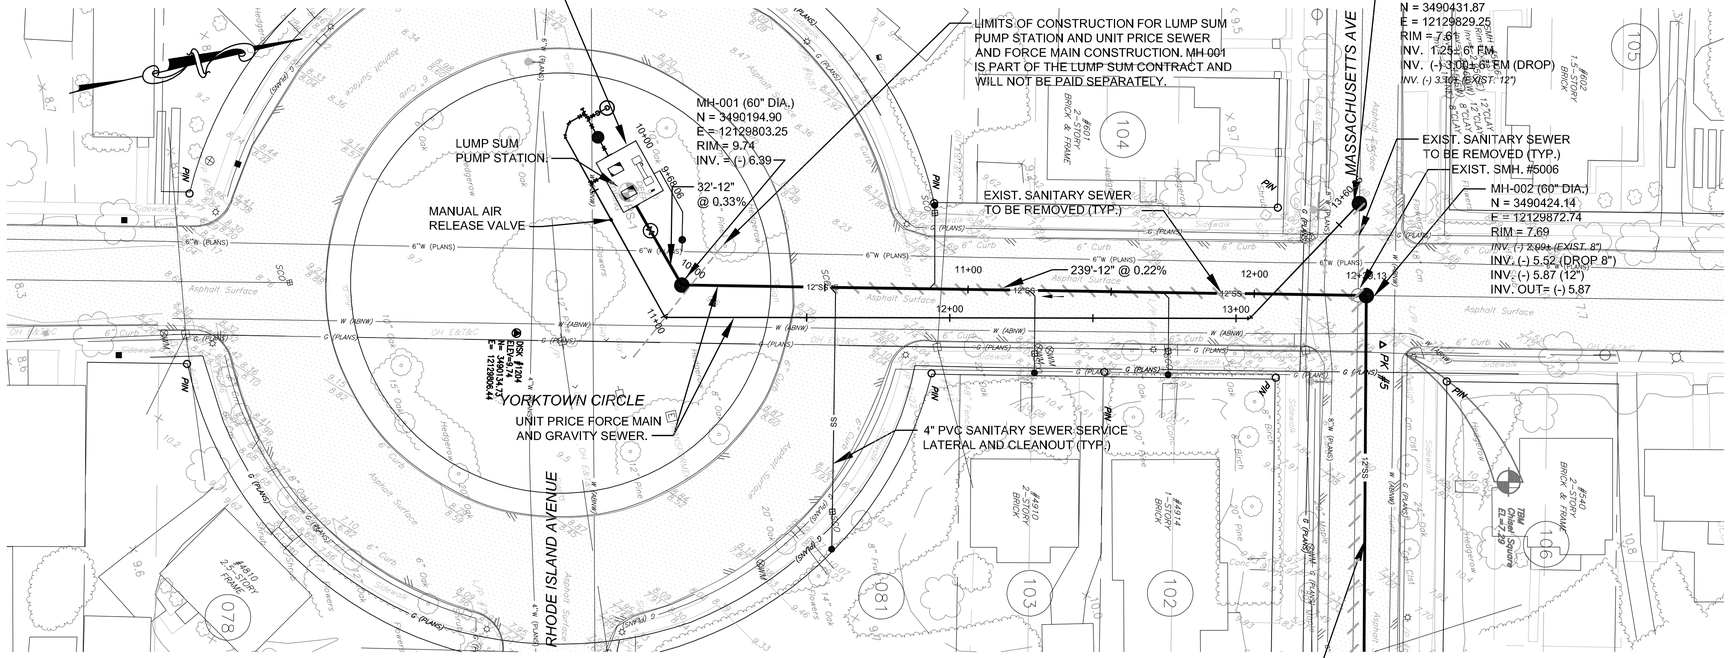

HORIZONTAL CONTROL DATA			
DESCRIPTION	NORTHING	EASTING	ELEVATION
DISK # 1204 (GPS 148)	3490134.73 (3490135)	12129806.44 (12129806)	9.74 (9.82)
PK #5	3490428.35	12129879.00	7.4

NOTE:
FOR LATERAL INSTALLATION WITHIN THE LIMITS OF THE DRIP LINE, EXCAVATE IN ACCORDANCE WITH THE DETAIL UTILITY INSTALLATION IN THE CRITICAL ROOT ZONE.

NEWPORT AVENUE

GRAPHIC SCALE

HORIZONTAL SCALE: 1" = 25' (25' 0 12.5' 25' 50' 100')

VERTICAL SCALE: 1" = 2.5' (2.5' 0 1.25' 2.5' 5' 10')

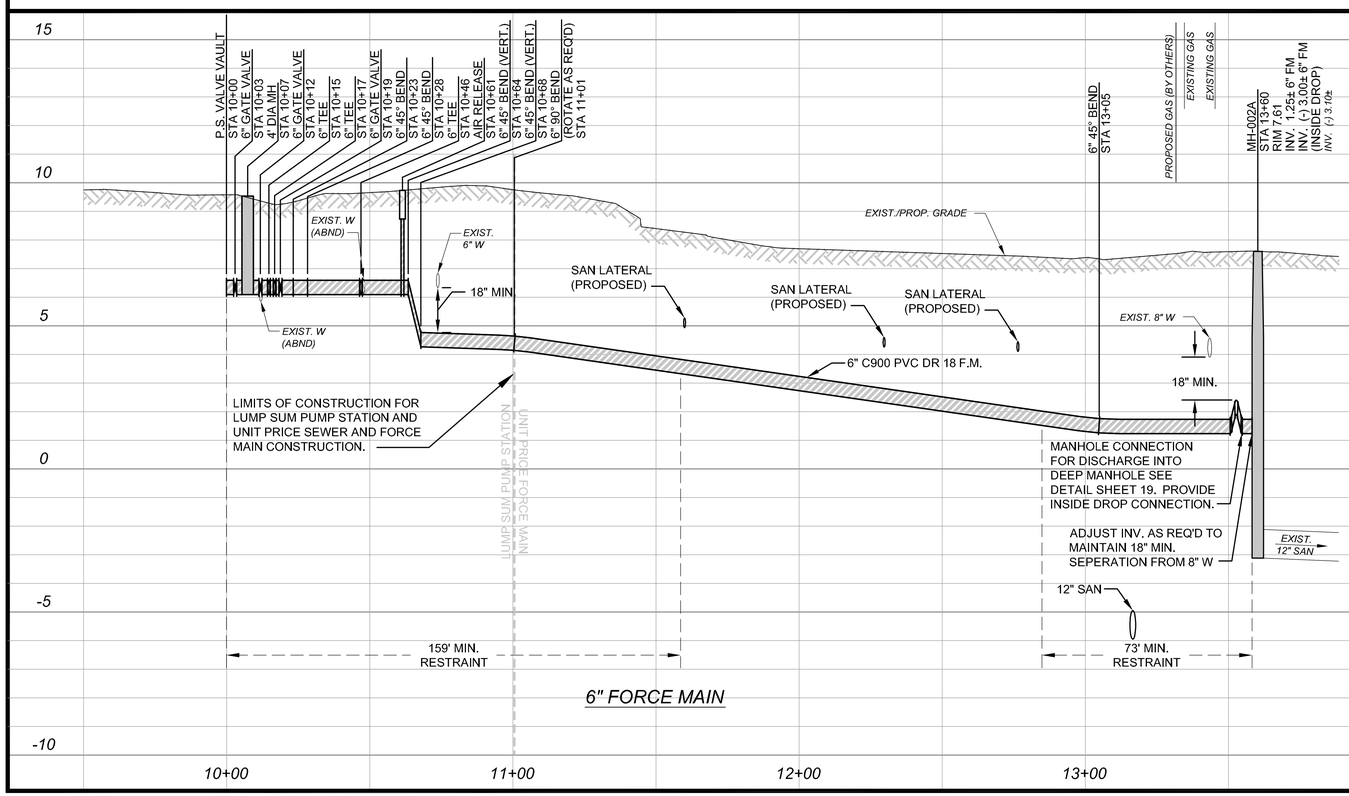

City of Norfolk
Department of Utilities

NEWPORT AVENUE
STA: 9+50 TO 12+50
PLAN AND PROFILE

CITY OF NORFOLK, VIRGINIA - DEPARTMENT OF UTILITIES - 400 GRANBY STREET 23510 - 757-664-6701

COLONIAL PLACE - PS No. 12 SERVICE AREA
SEWER SYSTEM UPGRADES - PHASE I

RUMMEL, KLEPPER & KAHL, LLP
CONSULTING ENGINEERS
VIRGINIA BEACH, VA
PHONE NO. 757-497-4123
COMM. NO. 804-099-PER

BID SET

Designed by:	AFW
Drawn By:	JLW
Checked By:	MVG
Date:	AUGUST 4, 2006
Scale:	1" = 25'

SHEET
4A

COMM. NUMBER 804-099

COMMONWEALTH OF VIRGINIA
ROBERT J. HALBERT
019731
PROFESSIONAL ENGINEER

RKK-NOVYS - S:\CADD\04099\04099-04\AI.PP1-Utsepp_Sev\06\0306.dwg
Aug 04, 2006 - 2:22pm RKK\Ut\Sebach.ctb Plot Scale: 1=1 Plot By: apepper Tab:(04)