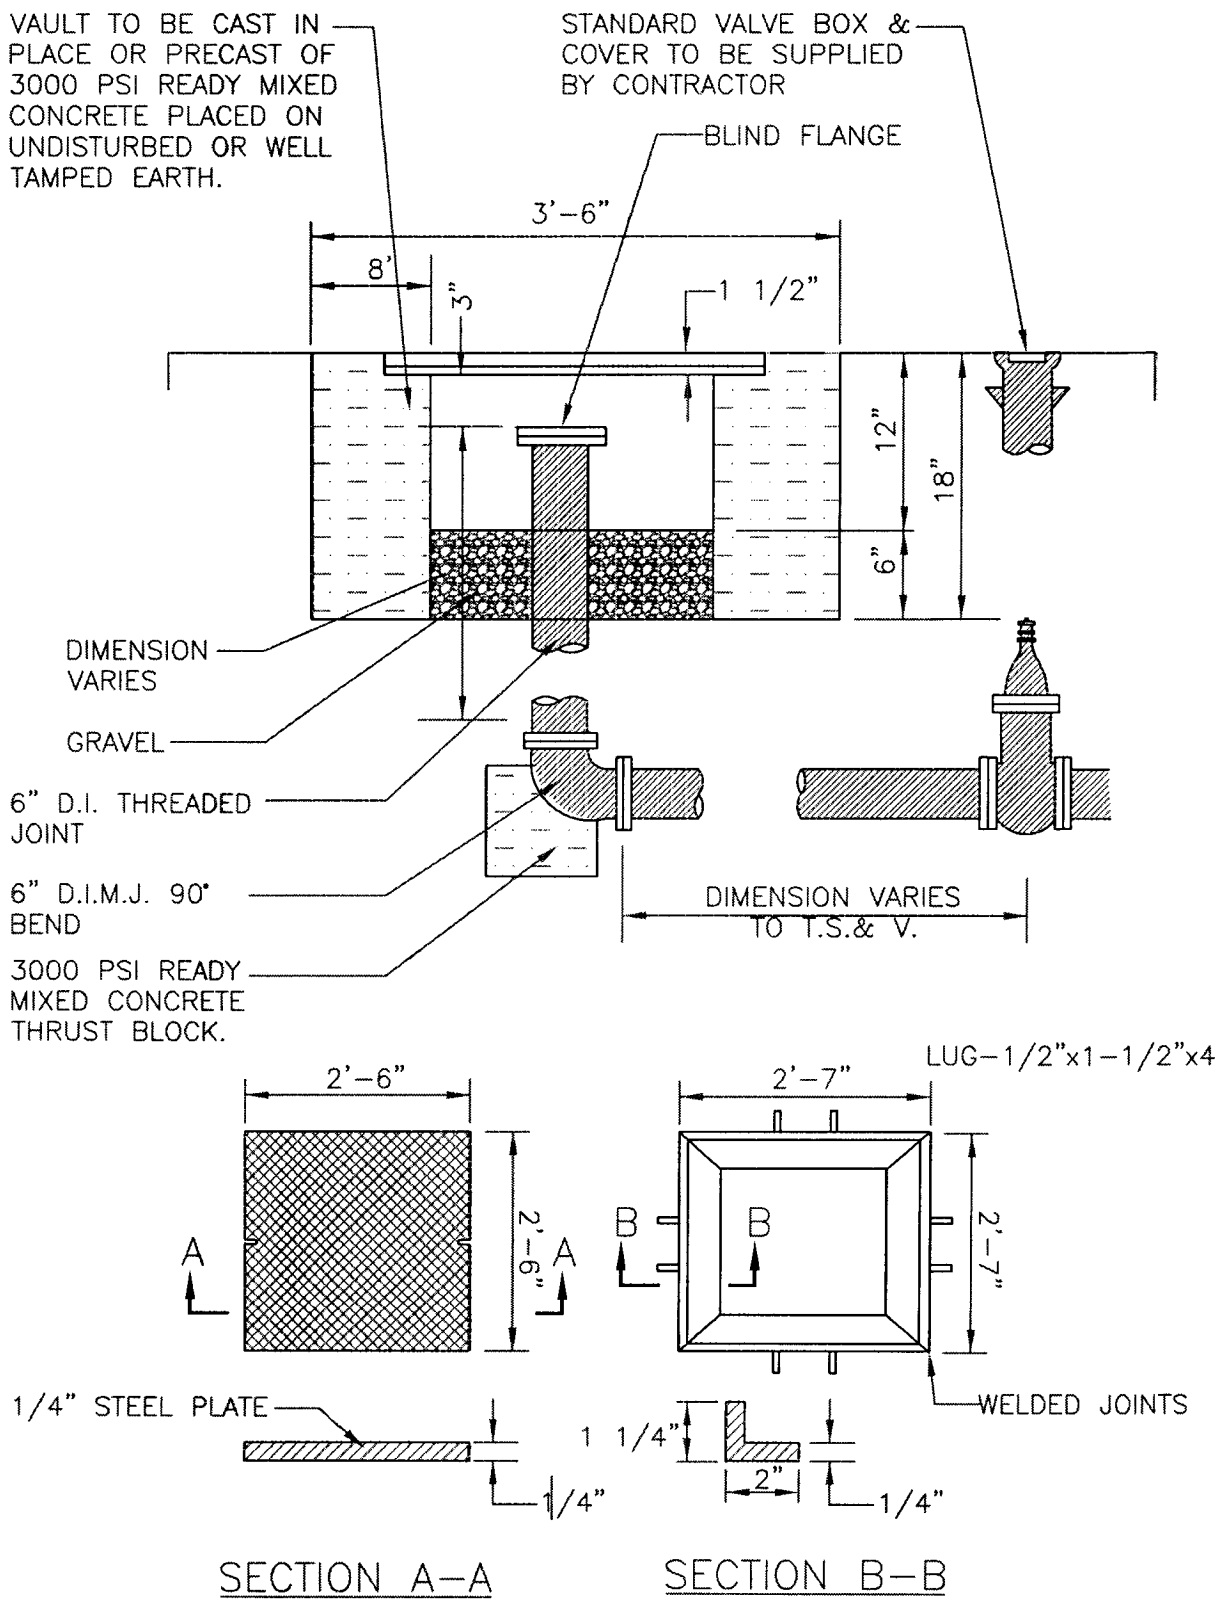

	CITY OF NORFOLK - DEPARTMENT OF UTILITIES STANDARD DETAILS	SCALE: NOT TO SCALE
DATE: 07/06	EMERGENCY PUMP CONNECTION	DRAWING NO. CS 36