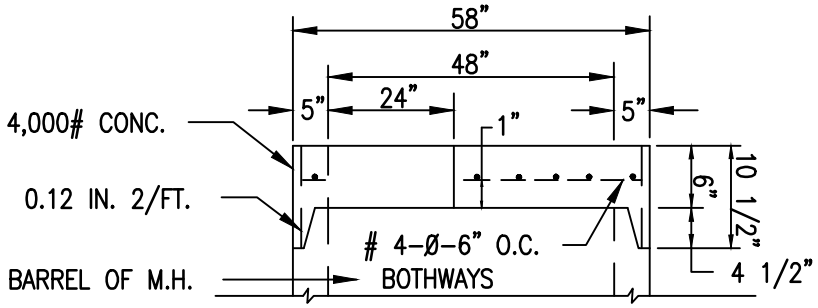

FLAT TOP SECTION A–A

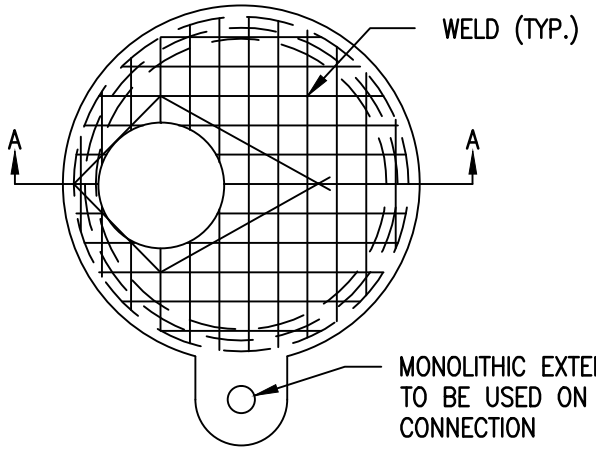

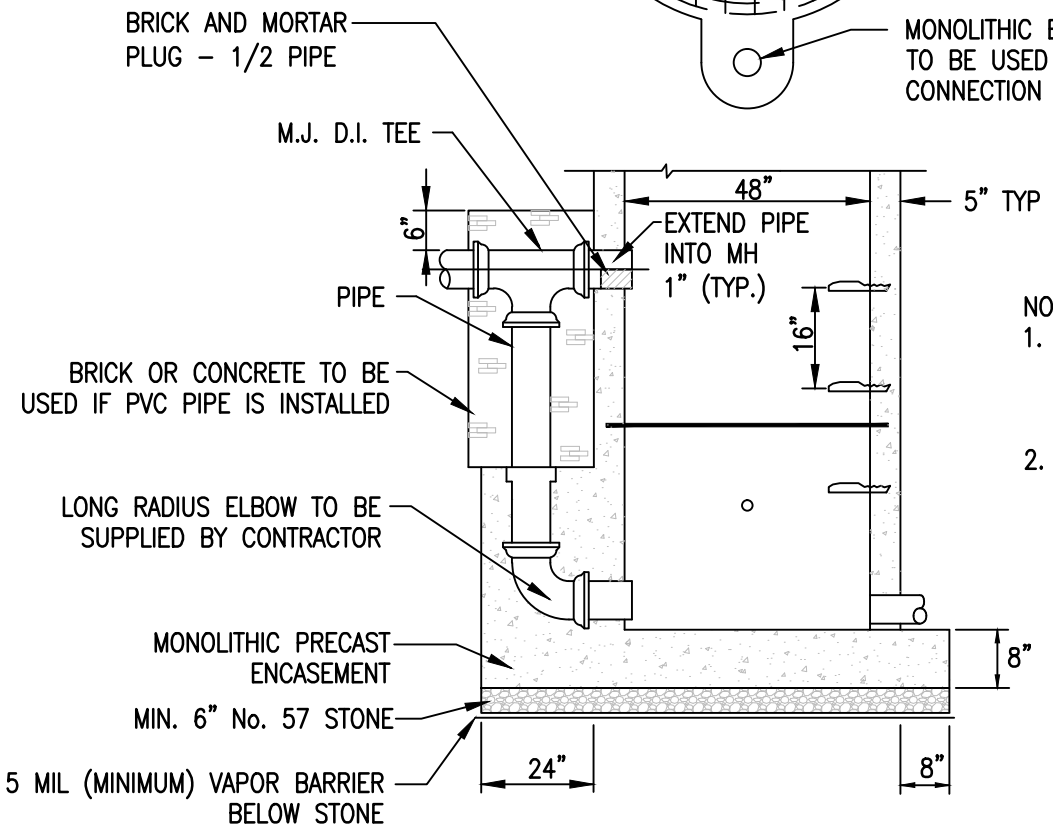

NOTES:

1. PLACEMENT OF DROP NOT TO CONFLICT WITH MANHOLE STEPS.
2. PROVIDE FLEXIBLE BOOT CONNECTION.

	CITY OF NORFOLK – DEPARTMENT OF UTILITIES STANDARD DETAILS	SCALE: NOT TO SCALE
DATE: 02/13	STANDARD PRECAST SEWER DROP MANHOLE	DRAWING NO. CS 05