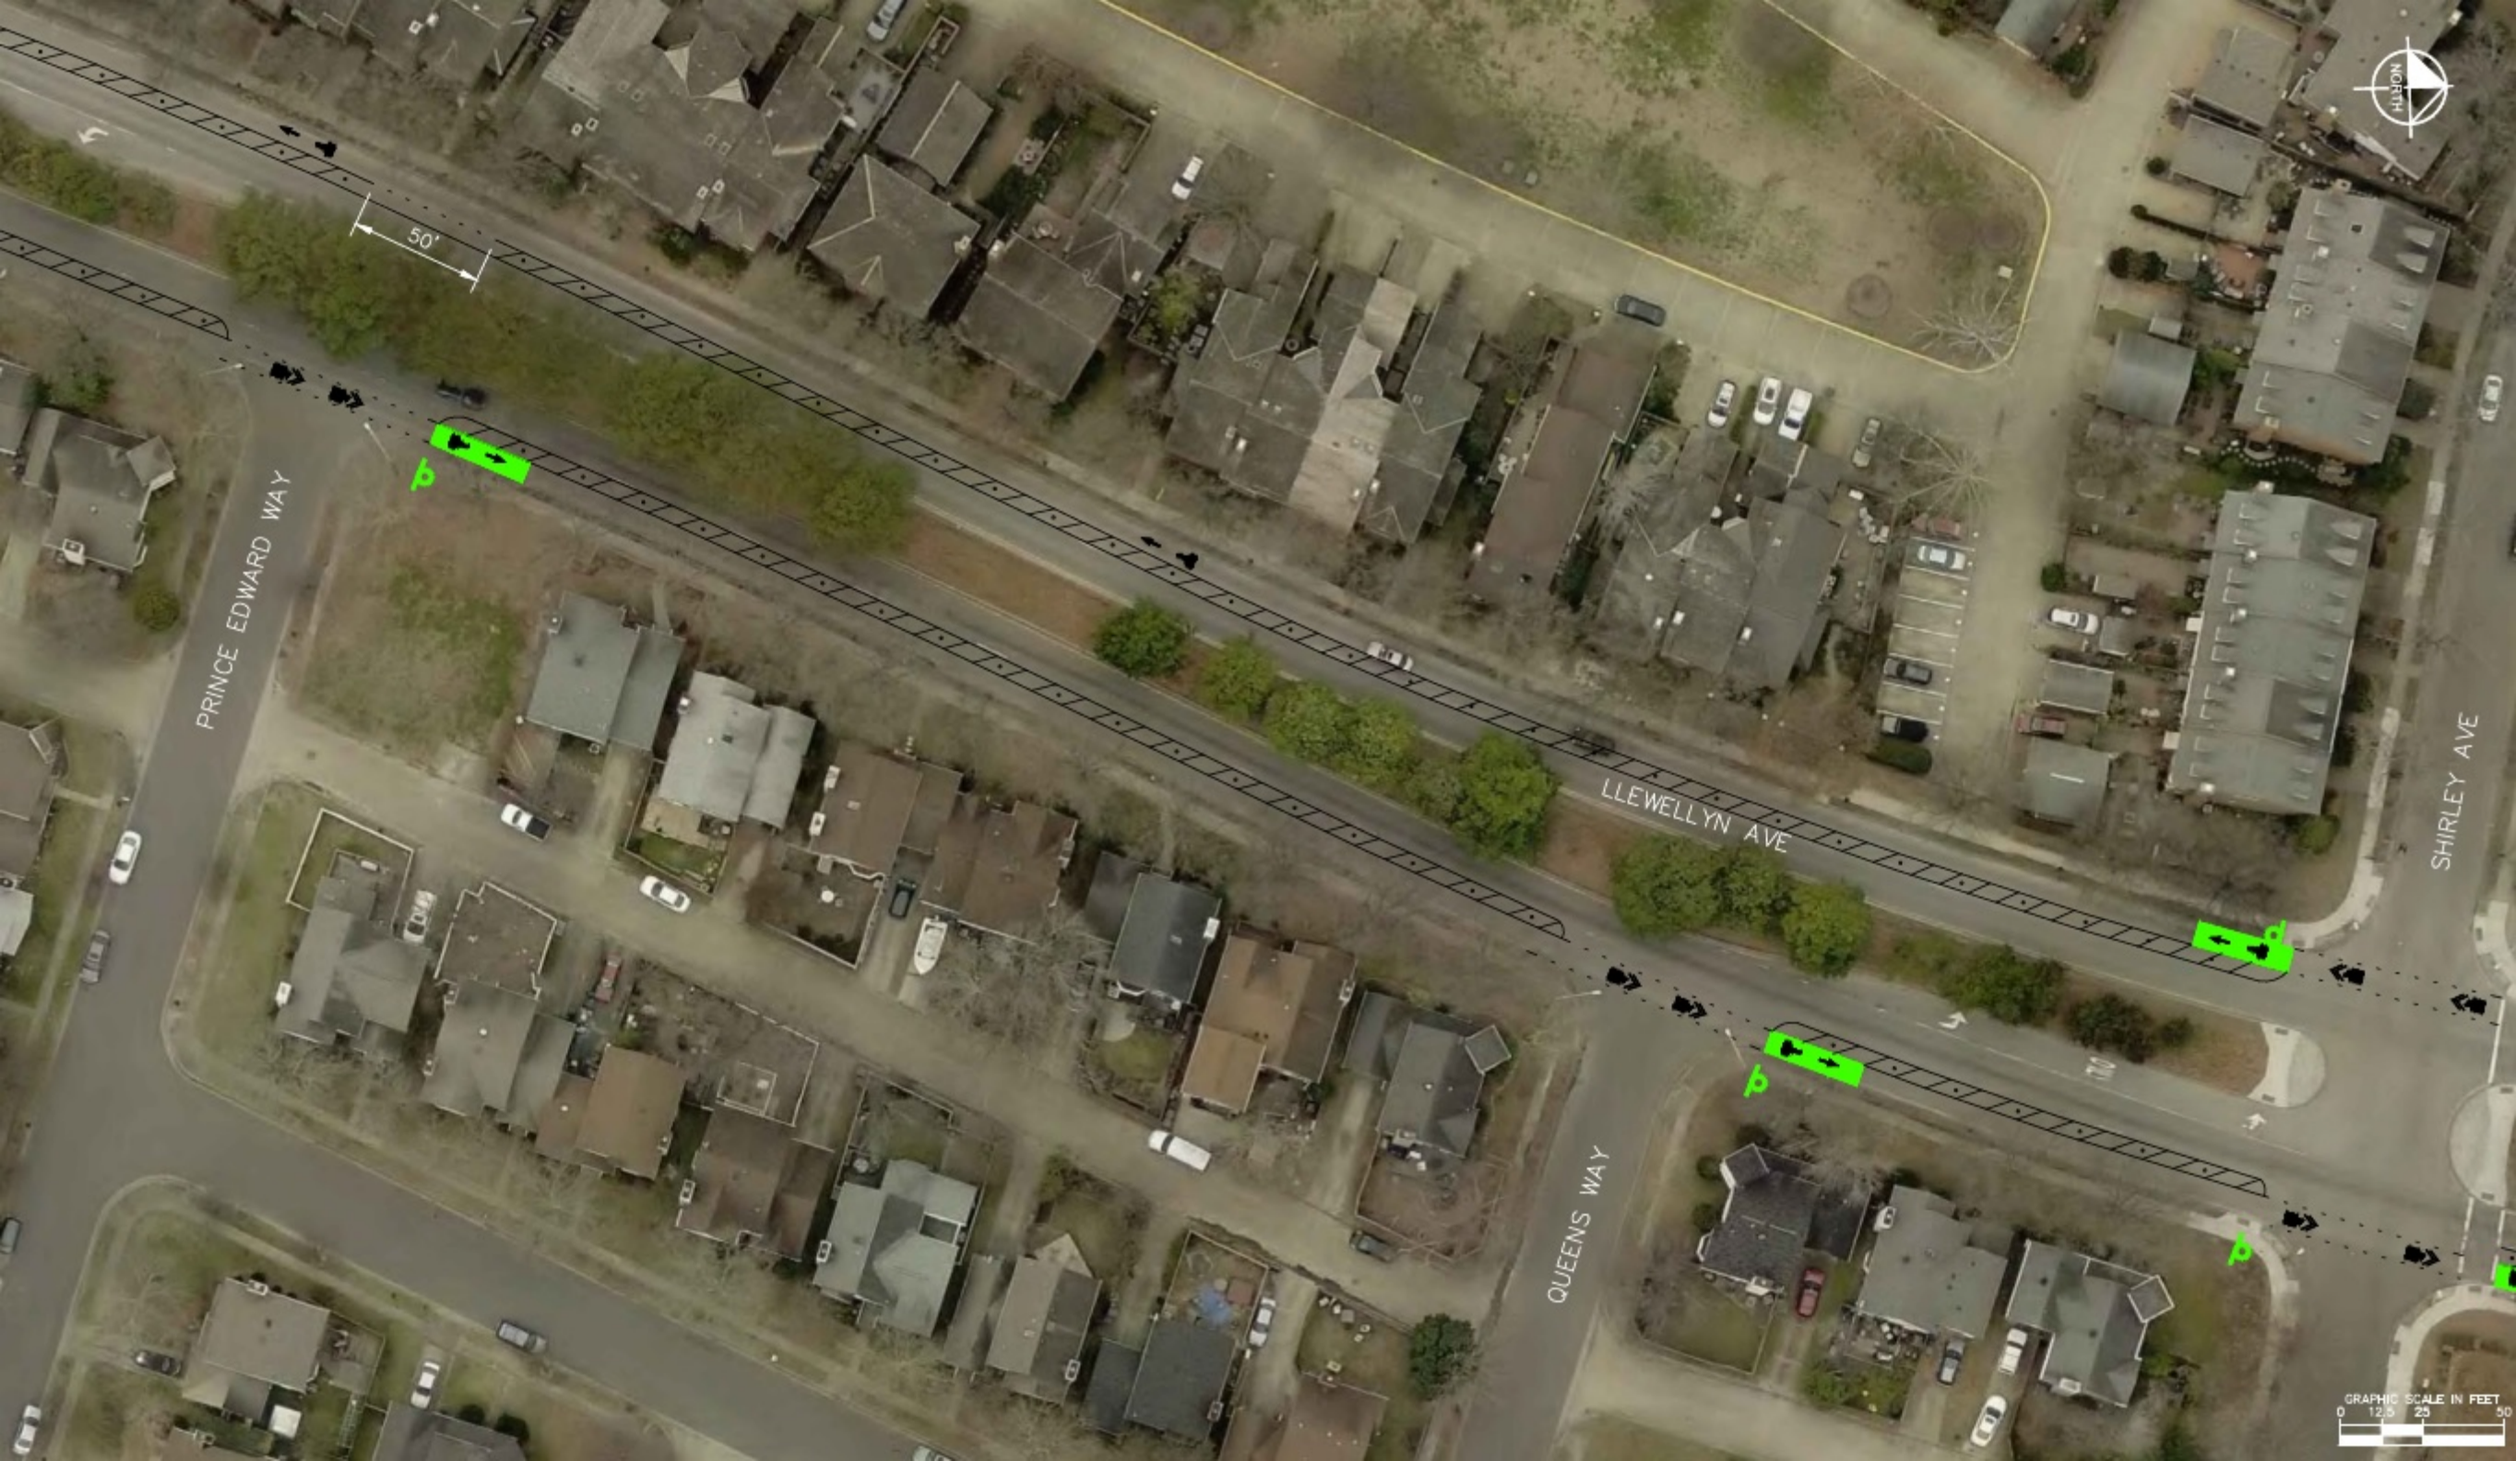
50'
PRINCE EDWARD WAY
LLEWELLYN AVE
QUEENS WAY
SHIRLEY AVE
NORTH
GRAPHIC SCALE IN FEET
0 12.5 25 50