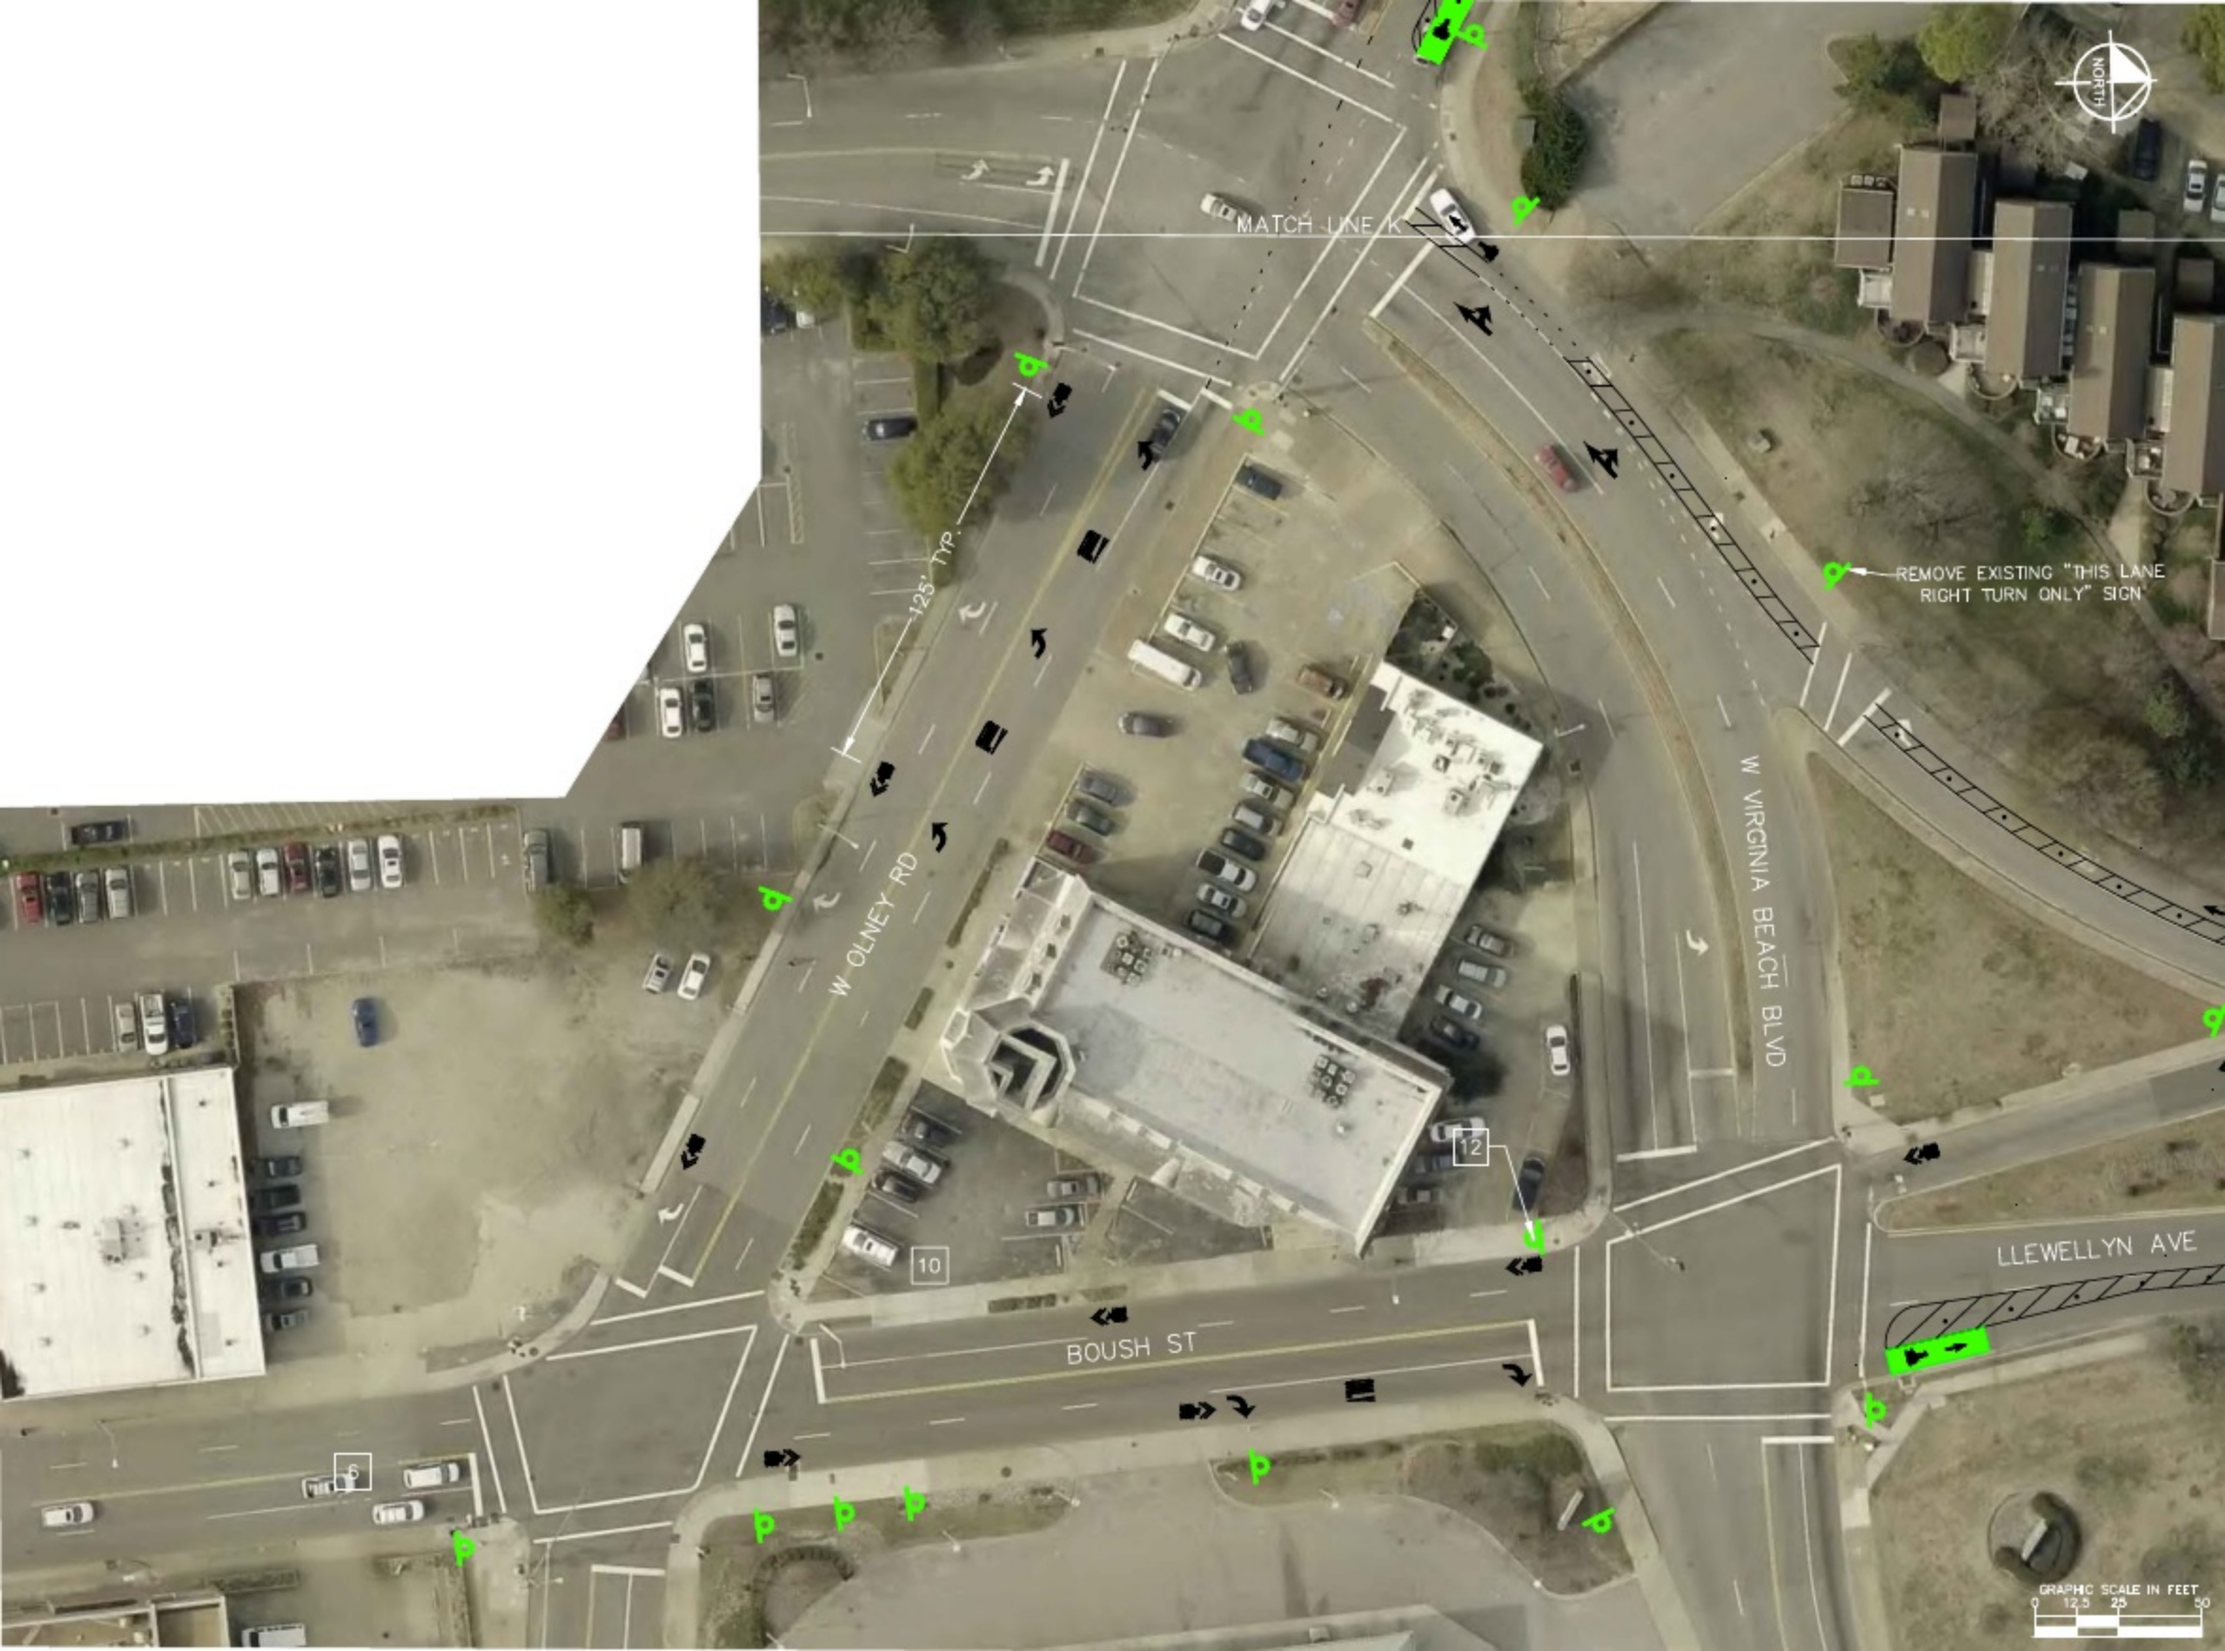
MATCH LINE K
NORTH
125' TYP.
W OLNEY RD
W VIRGINIA BEACH BLVD
REMOVE EXISTING "THIS LANE RIGHT TURN ONLY" SIGN
LLEWELLYN AVE
BOUSH ST
10
12
6
GRAPHIC SCALE IN FEET
0 12.5 25 50